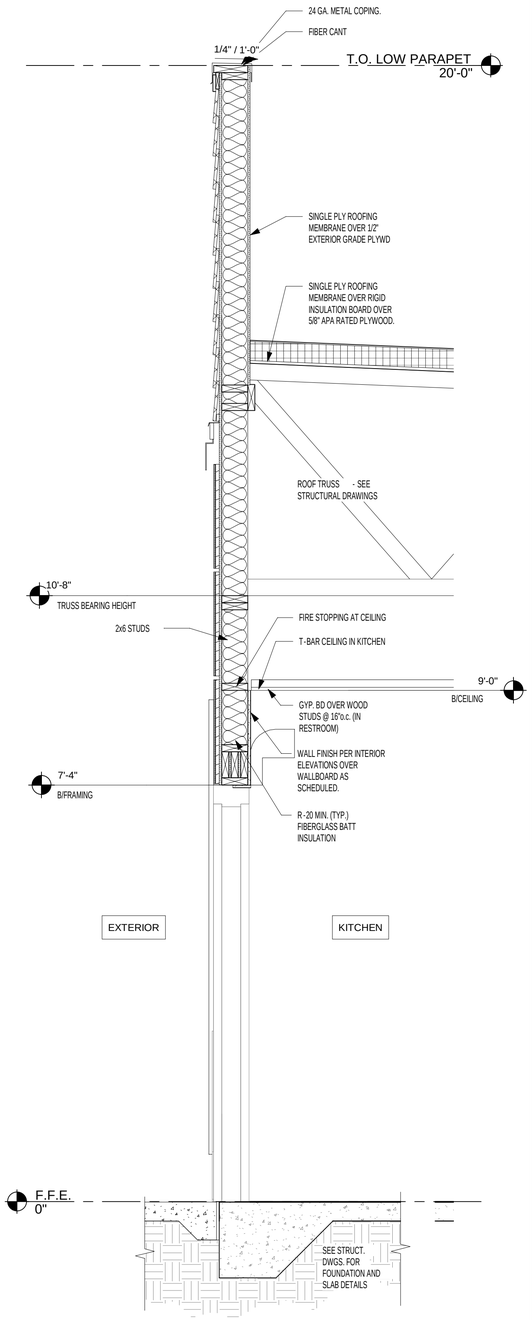

WALL SECTION AT SERVICE DOOR 3/4" = 1'-0" D

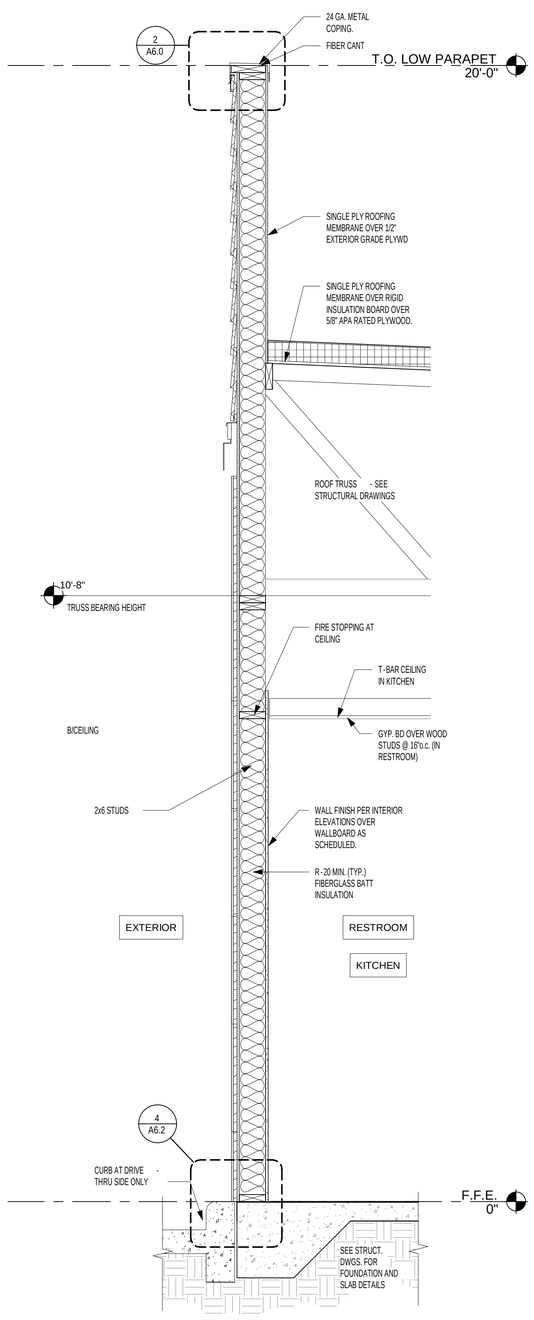

TYPICAL WALL SECTION 3/4" = 1'-0" C

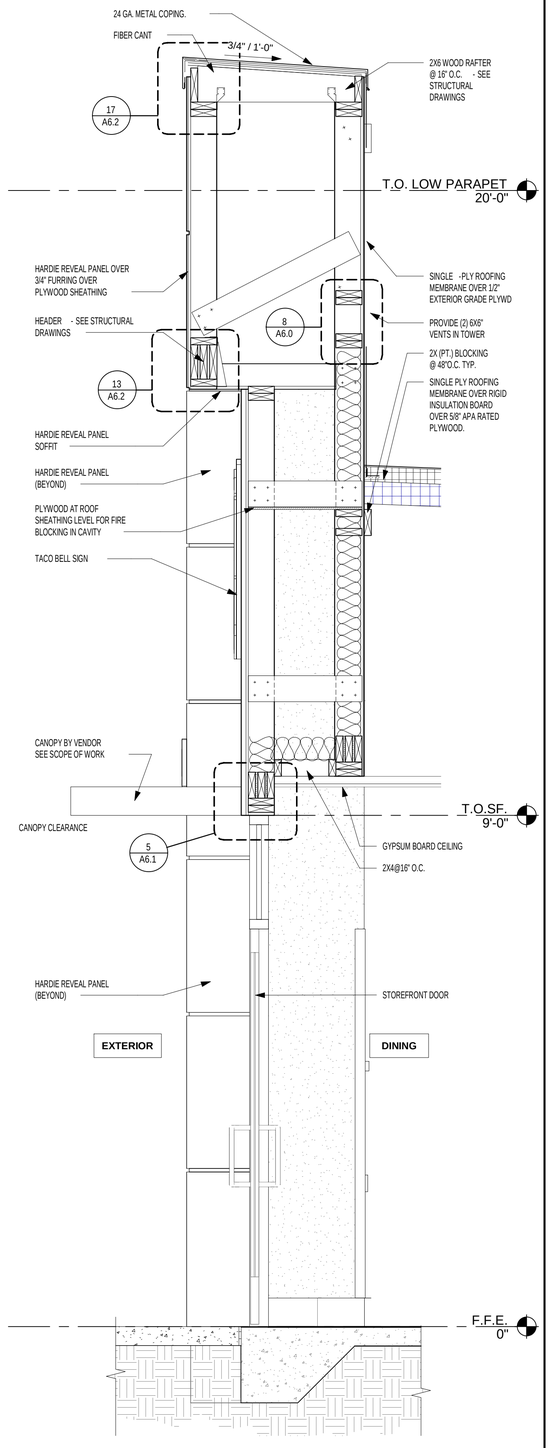

WALL SECTION AT DINING DOOR 3/4" = 1'-0" B

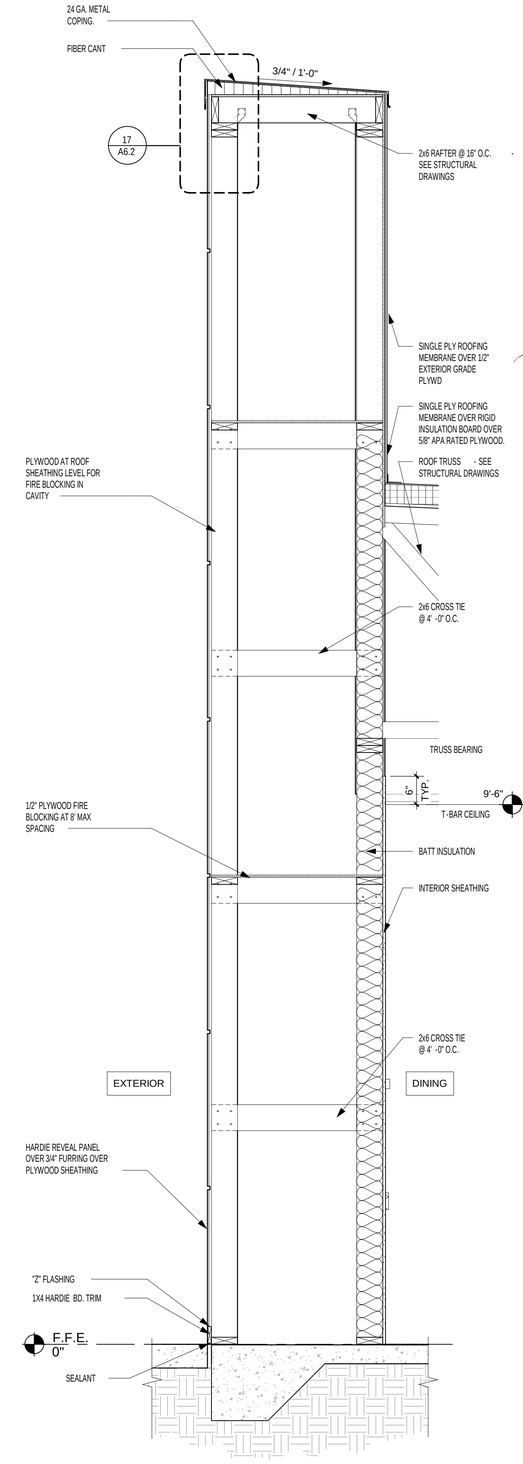

WALL SECTION 3/4" = 1'-0" A

national restaurant designers
NRD ARCHITECTS & ENGINEERS
7208 ACC Blvd. 2nd Floor Raleigh NC 27617
phone: 919.544.9399 fax: 919.544.0087
A Division of LVMH Associates

CHRISTOPHER N. WOOD
REGISTERED ARCHITECT
15690
NORTH CAROLINA
2022.06.09 12:02:29 -04'00'

06/09/2022
PERMIT SET

	DATE	REMARKS

CONTRACT DATE: 06/09/2022
BUILDING TYPE: END. MED 40
PLAN VERSION: SEPT. 2021
BRAND DESIGNER:
SITE NUMBER: 315669
ENTITY NUMBER: 458169
PA/PM:
DRAWN BY.:
JOB NO.: 22229

ENDEAVOR 2.0
ROCKFISH RD (NEAR BELSHAW WAY)
FAYETTEVILLE, NC 28306
"Stoney Point"

ENDEAVOR 2.0
WALL SECTIONS

A5.1

PLOT DATE: 6/9/2022 10:19:06 AM

C:\Users\woodDocuments\22229 Stoney Point_CWood#R22V.rvt

CAUTION: IF THIS SHEET IS NOT 22"x34" IT IS A REDUCED PRINT